

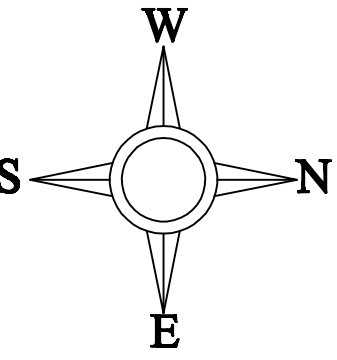


SITE PLAN FOR THE SREE NEDUMPRAYUR (THIRUMATHALIYAPPAN) SIVA TEMPLE THALI, AT THICHUR VILLAGE, VARAVOOR PANCHAYATH THALAPPILLY TALUK. THRISSUR DISTRICT, KERALA STATE (PROTECTED MONUMENT, DEPT OF ARCHAEOLOGY, GOVT OF KERALA)

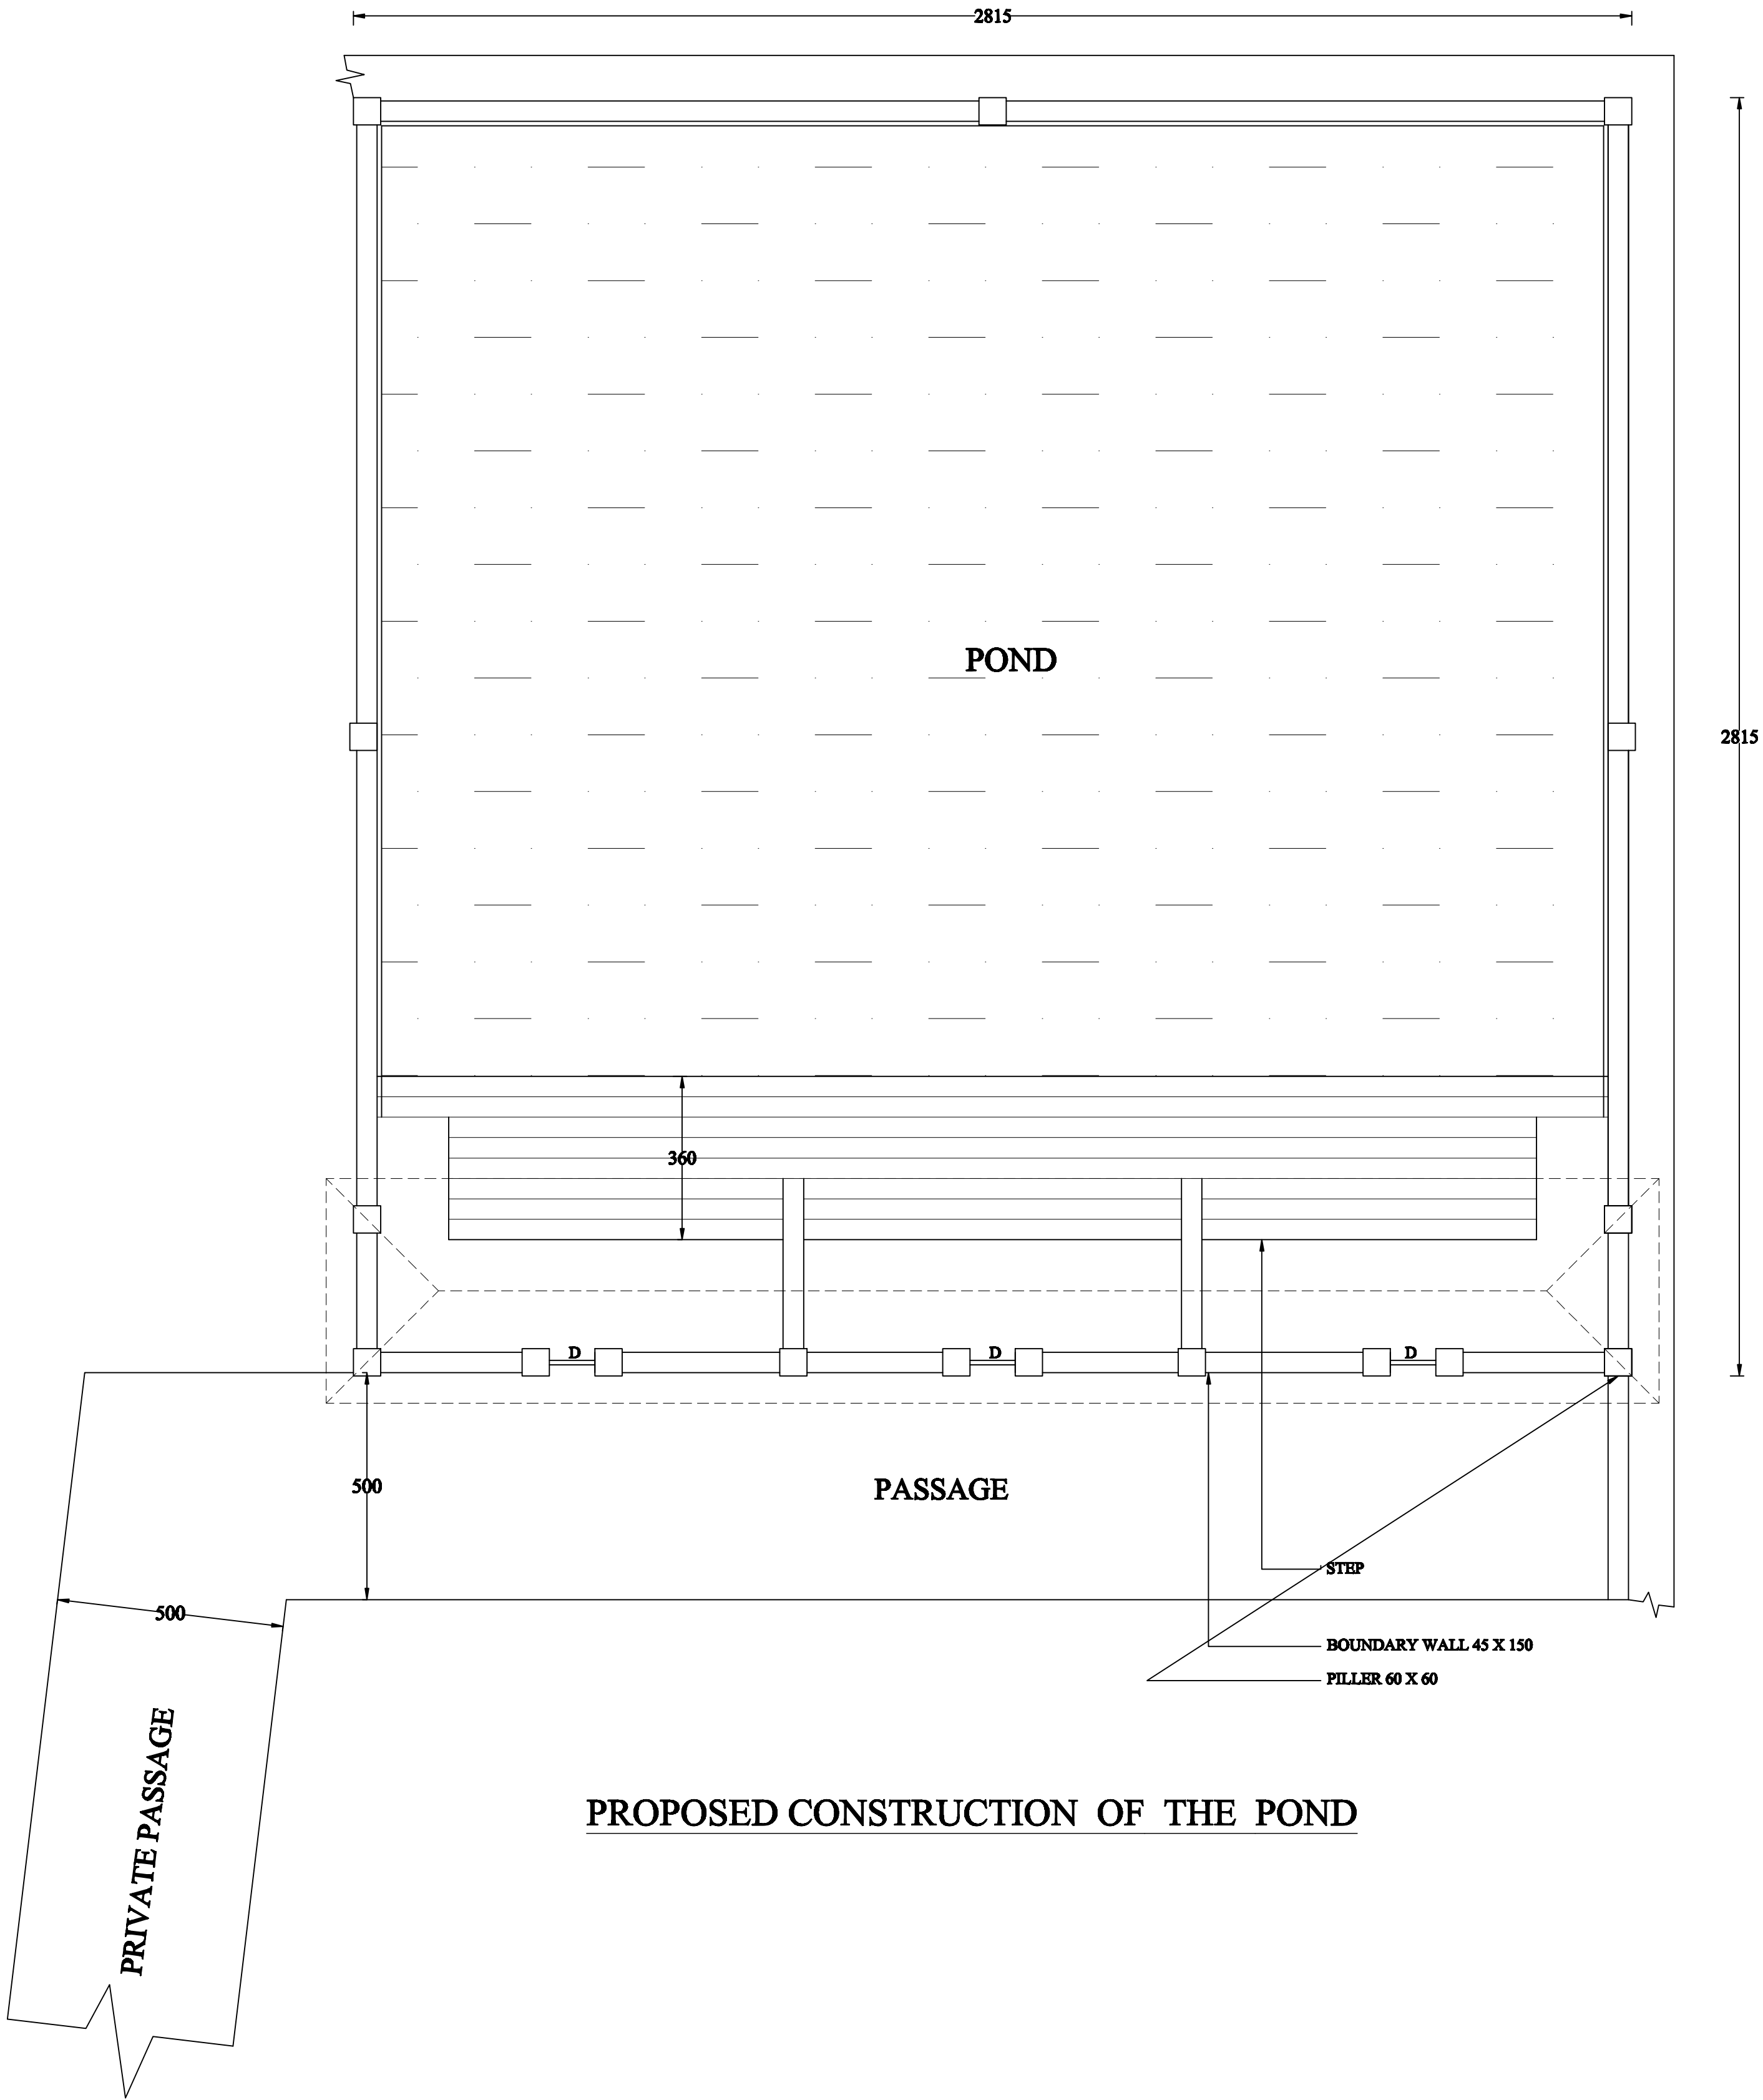

SITE PLAN  
[SCALE 1:400]

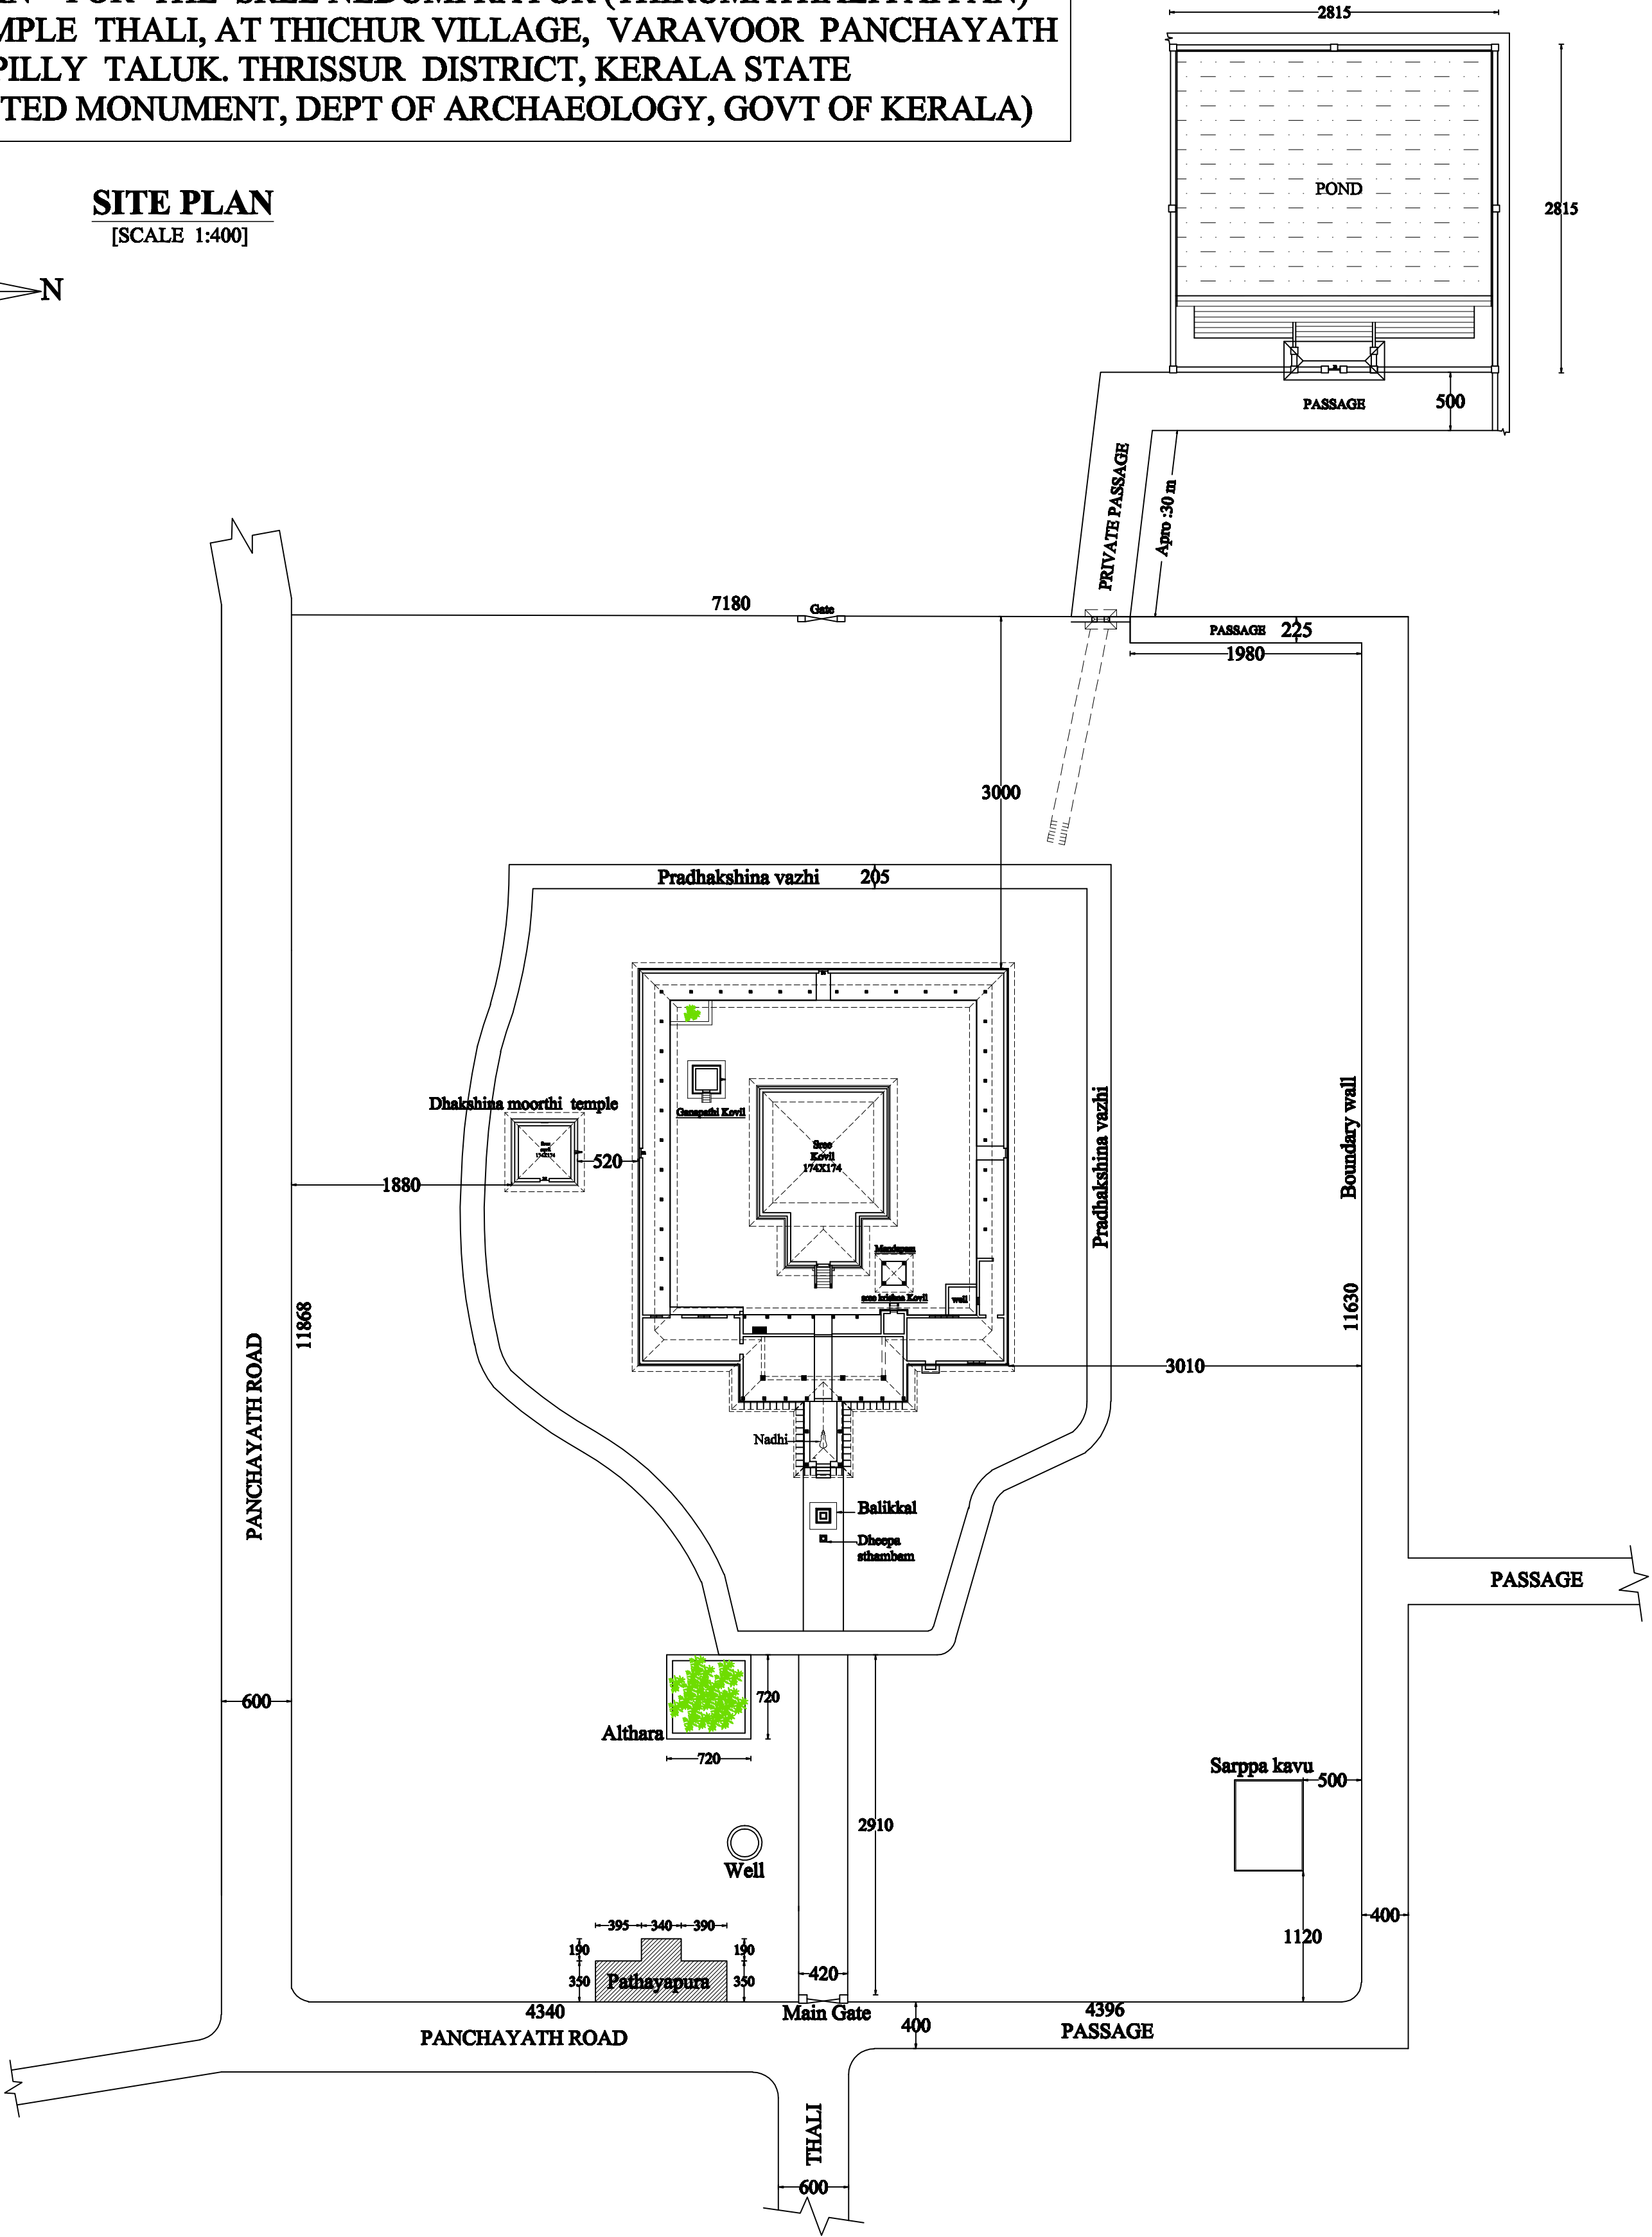

SPECIFICATION	APPLICANT	PREPARED BY	OFFICE USE	SPECIFICATION	APPLICANT	PREPARED BY	OFFICE USE
P W D ROAD PANCHAYATH ROAD PROPOSED BUILDING ELECTRIC LINE EXISTING WELL				R.R.M. IN C M 1:8 FOR BASEMENT. LATARITE MASONRY IN 1:6 FOR BOUNDARY WALL OUTER SIDE OF THE POND , WALL IN C M 1:6. PLASTERING IN C M 1:4, WOODEN WORK FOR BEAMS, REAPERS, COMMEN RAFTERS etc. FOR USING KULAPPURA, POLISHED STONE BLOCKS USING STEPS IN POND ETC COMPLETE			
SCALE 1:400 EXTENT	ALL DIMENSIONS ARE IN C.M. CENT	SIGN:-OF APPLICANT		SCALE 1:200 ALL DIMENSIONS ARE IN C.M. AREA 792.42 M2	SIGN:-OF APPLICANT		