



DETAILED PLAN FOR THE SREE NEDUMPRAYUR (THIRUMATHALIYAPPAN) SIVA TEMPLE THALI, AT THICHUR VILLAGE, VARAVOOR PANCHAYATH THALAPPILLY TALUK. THRISSUR DISTRICT, KERALA STATE (PROTECTED MONUMENT, DEPT OF ARCHAEOLOGY, GOVT OF KERALA)

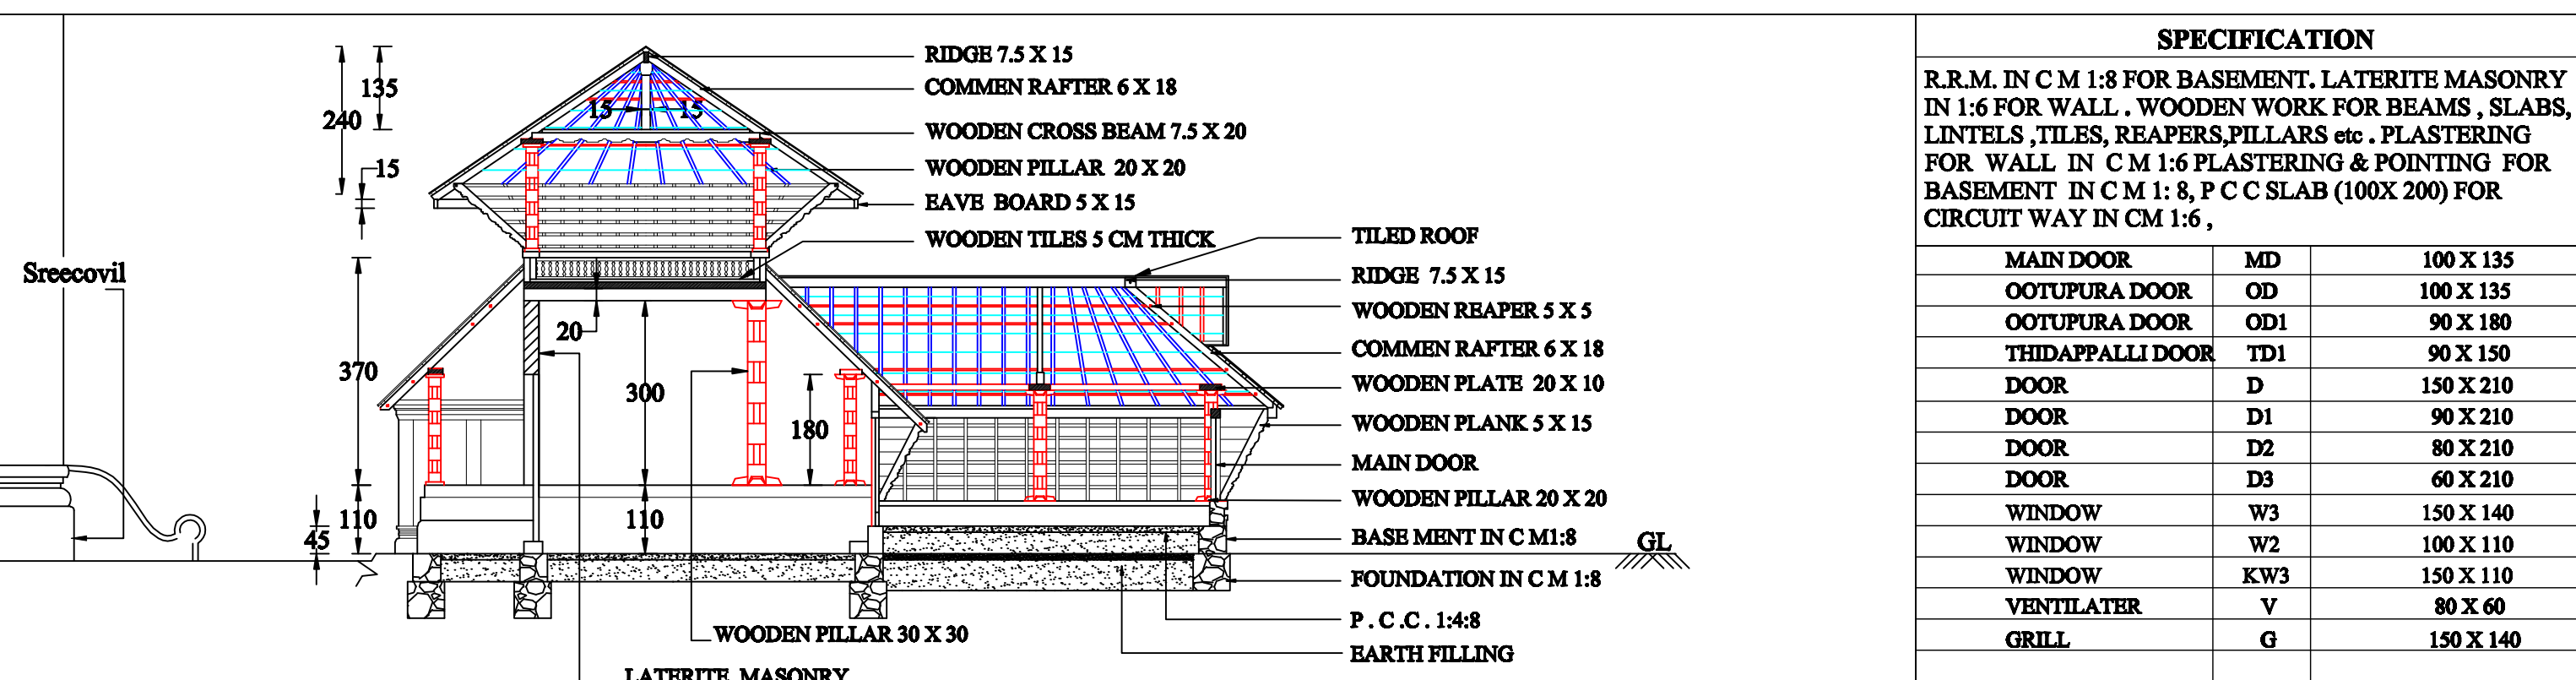

SPECIFICATION		
R.R.M. IN C M 1:8 FOR BASEMENT. LATERITE MASONRY IN 1:6 FOR WALL. WOODEN WORK FOR BEAMS, SLABS, LINTELS, TILES, REAPERS, PILLARS etc. PLASTERING FOR WALL IN C M 1:6 PLASTERING & POINTING FOR BASEMENT IN C M 1:8, P C C SLAB (100X 200) FOR CIRCUIT WAY IN C M 1:6,		
MAIN DOOR	MD	100 X 135
OOTUPURA DOOR	OD	100 X 135
OOTUPURA DOOR	OD1	90 X 180
THIDAPPALLY DOOR	TD1	90 X 150
DOOR	D	150 X 210
DOOR	D1	90 X 210
DOOR	D2	80 X 210
DOOR	D3	60 X 210
WINDOW	W3	150 X 140
WINDOW	W2	100 X 110
WINDOW	KW3	150 X 110
VENTILATOR	V	80 X 60
GRILL	G	150 X 140

SCALE 1:100 ALL DIMENSIONS ARE IN C.M.		
	PLINTH AREA	FLOOR AREA
GROUND FLOOR	423.84 M2	348.61 M2
SREE KOVIL	155.35 M2	128.60 M2
GANAPATHI KOVIL	05.95 M2	03.38 M2
DHAKSHINAMOORTHY	31.36 M2	20.25 M2
MANDAPAM	04.20 M2	04.04 M2
FIRST FLOOR	42.48 M2	34.06 M2
TOTAL	663.18 M2	538.94 M2

TOTAL OUTER AREA		1128.50 M2
APPLICANT		
SIGN-OF APPLICANT		
PREPARED BY		
OFFICE USE		

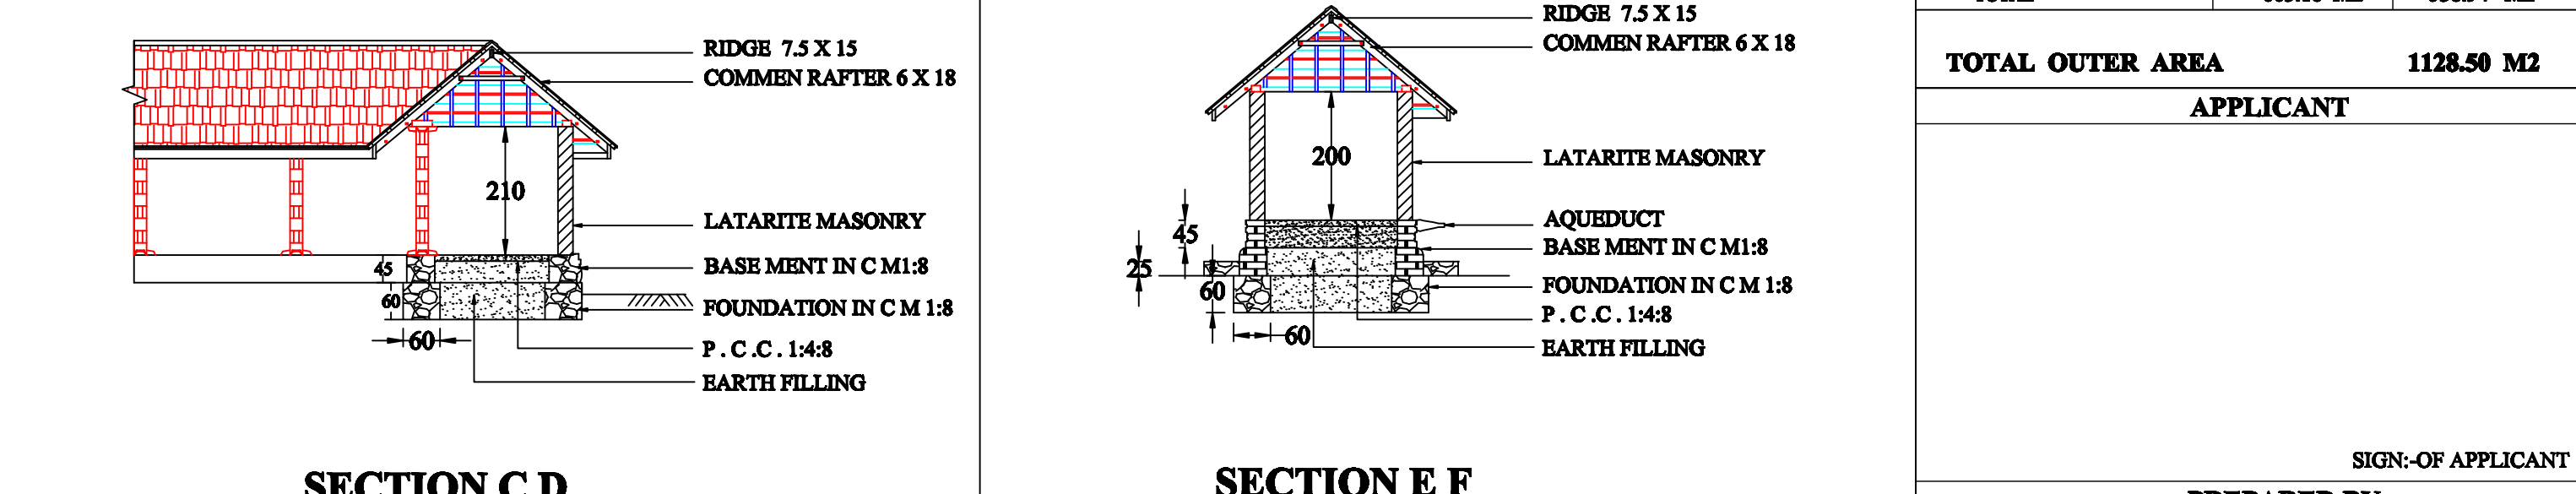

PLAN FOR DHAKSHINA MOORTHY TEMPLE

